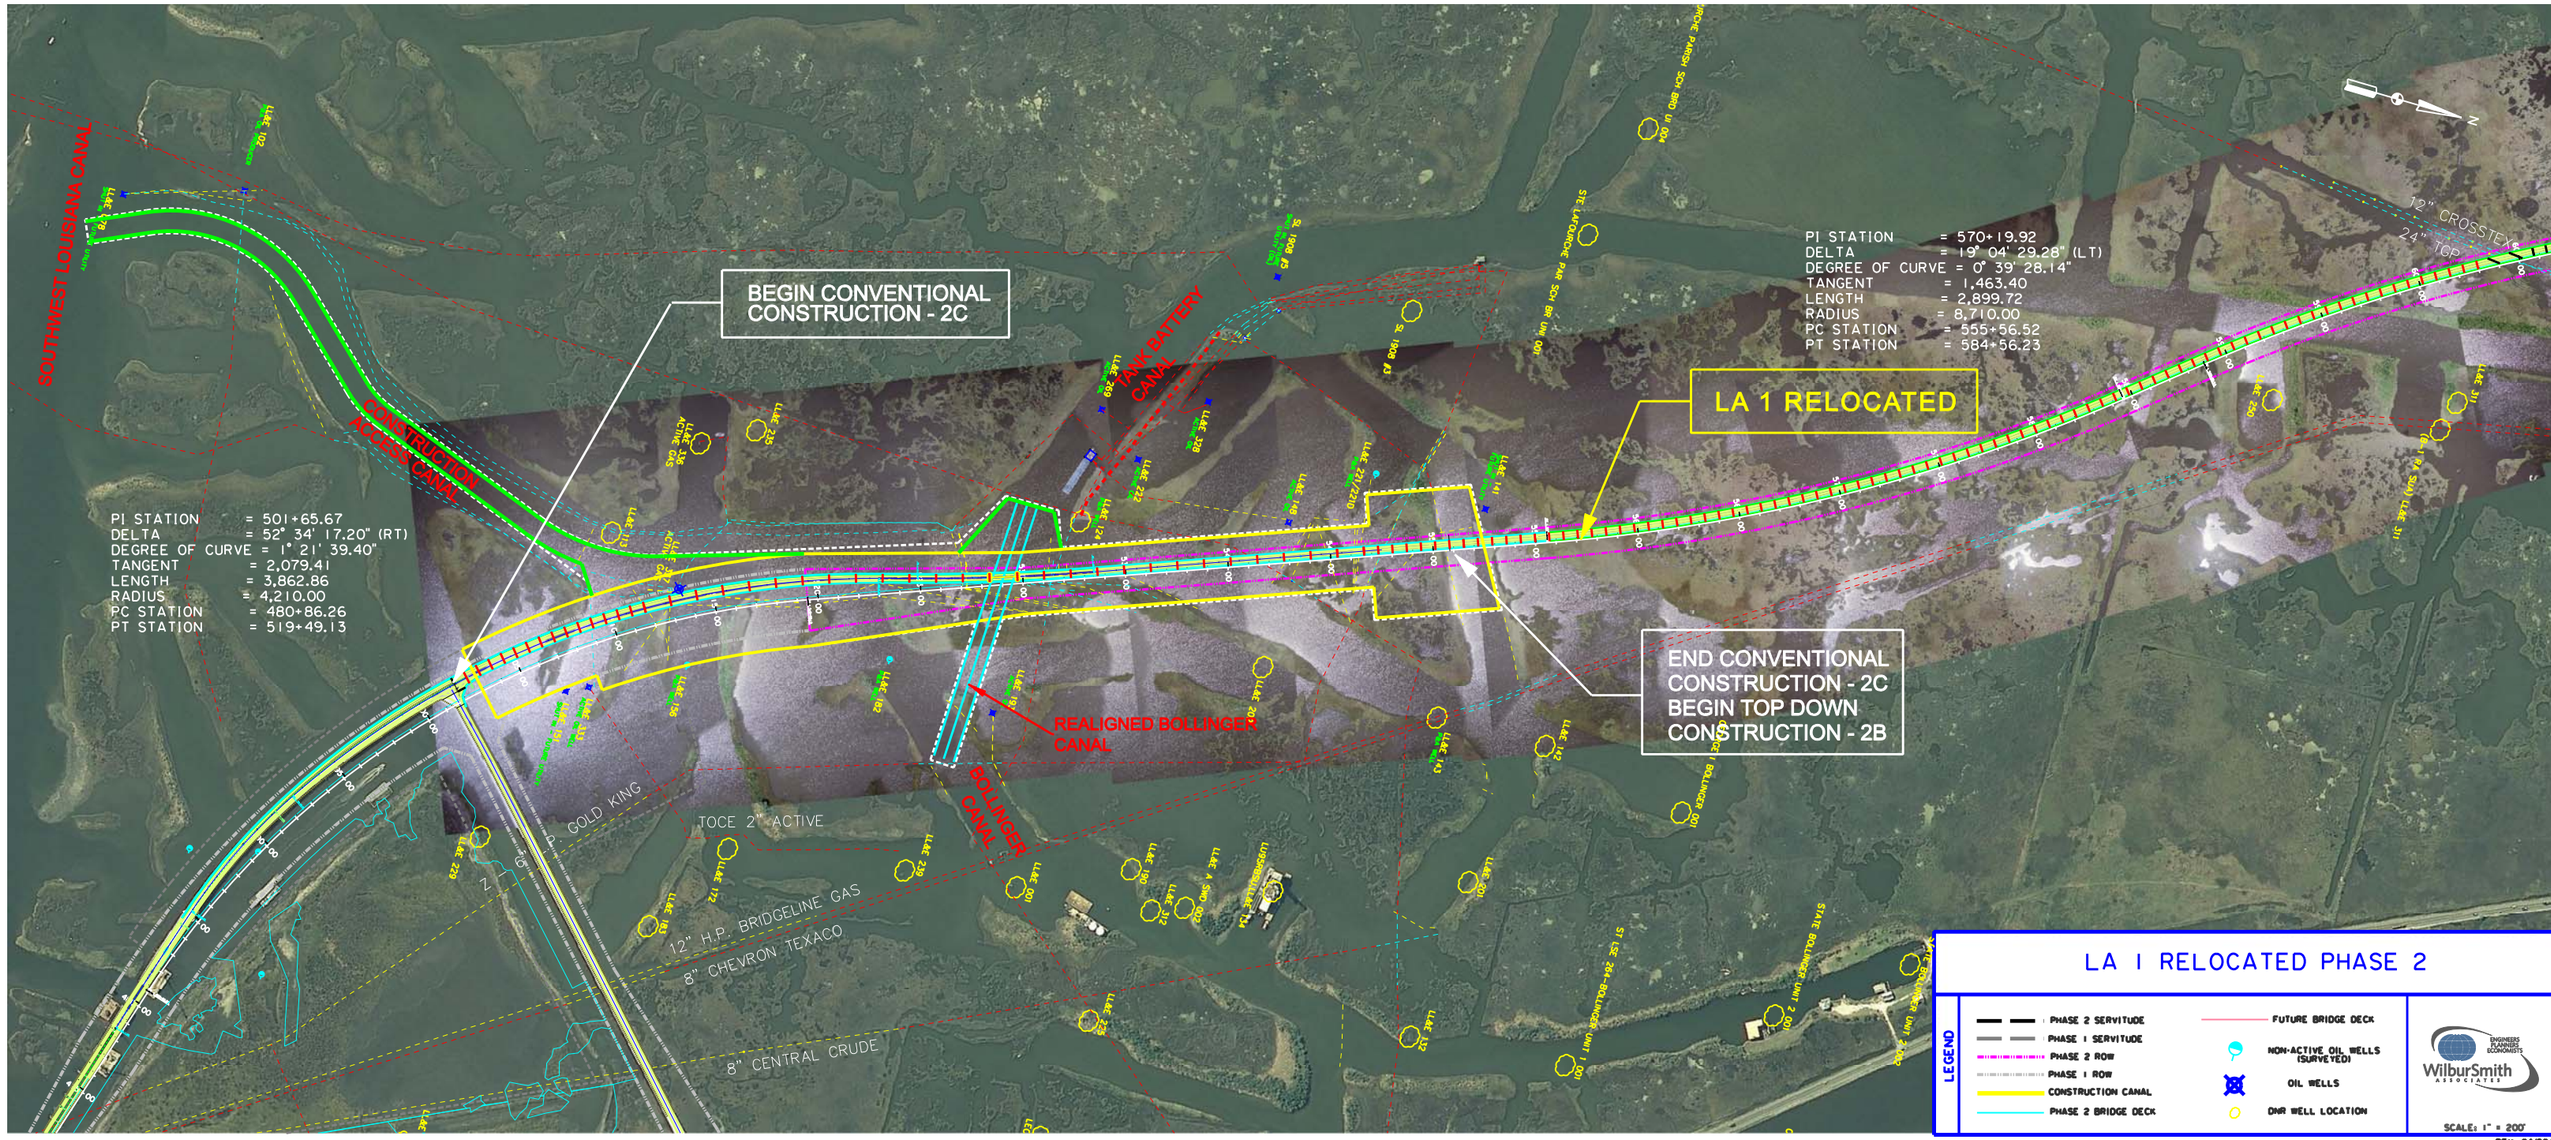

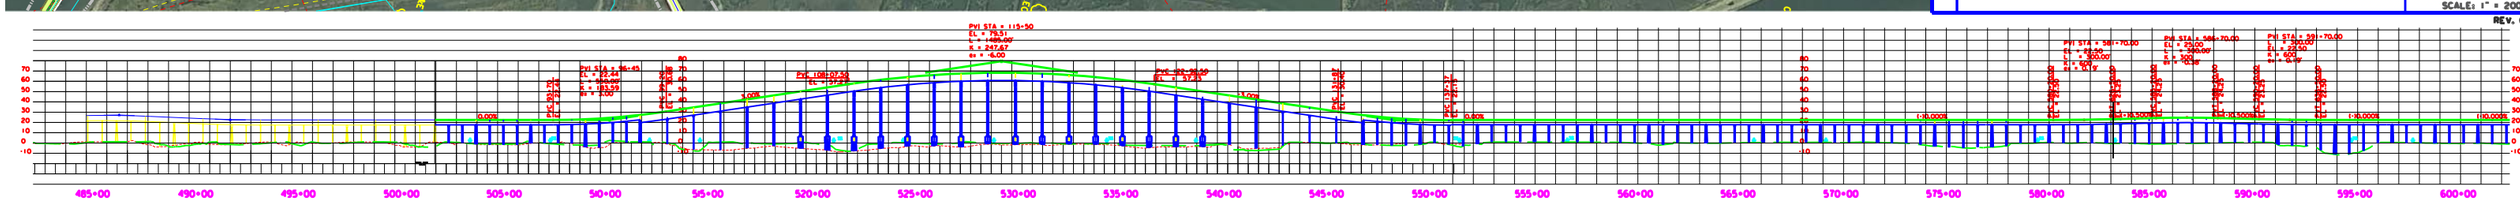

LA 1 RELOCATED PHASE 2

LEGEND

- PHASE 2 SERVITUDE
- PHASE 1 SERVITUDE
- PHASE 2 ROW
- PHASE 1 ROW
- CONSTRUCTION CANAL
- PHASE 2 BRIDGE DECK
- FUTURE BRIDGE DECK
- NON-ACTIVE OIL WELLS (SURVEYED)
- OIL WELLS
- DNR WELL LOCATION

WilburSmith ASSOCIATES — ENGINEERS PLANNERS ECONOMISTS

SCALE: 1" = 200'

REV. 04/20/11